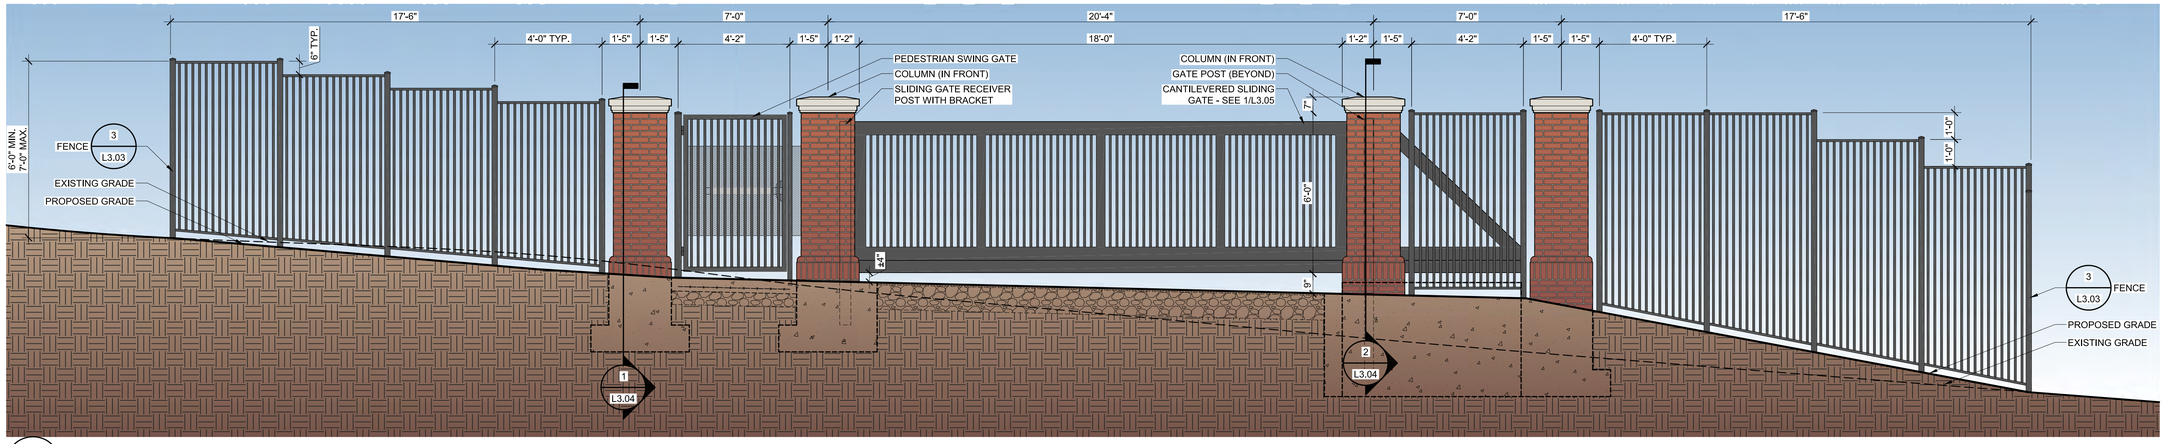

1 L3.02 **ENTRY ELEVATION - GATES CLOSED** ELEVATION

Scale: 3/8" = 1'-0"

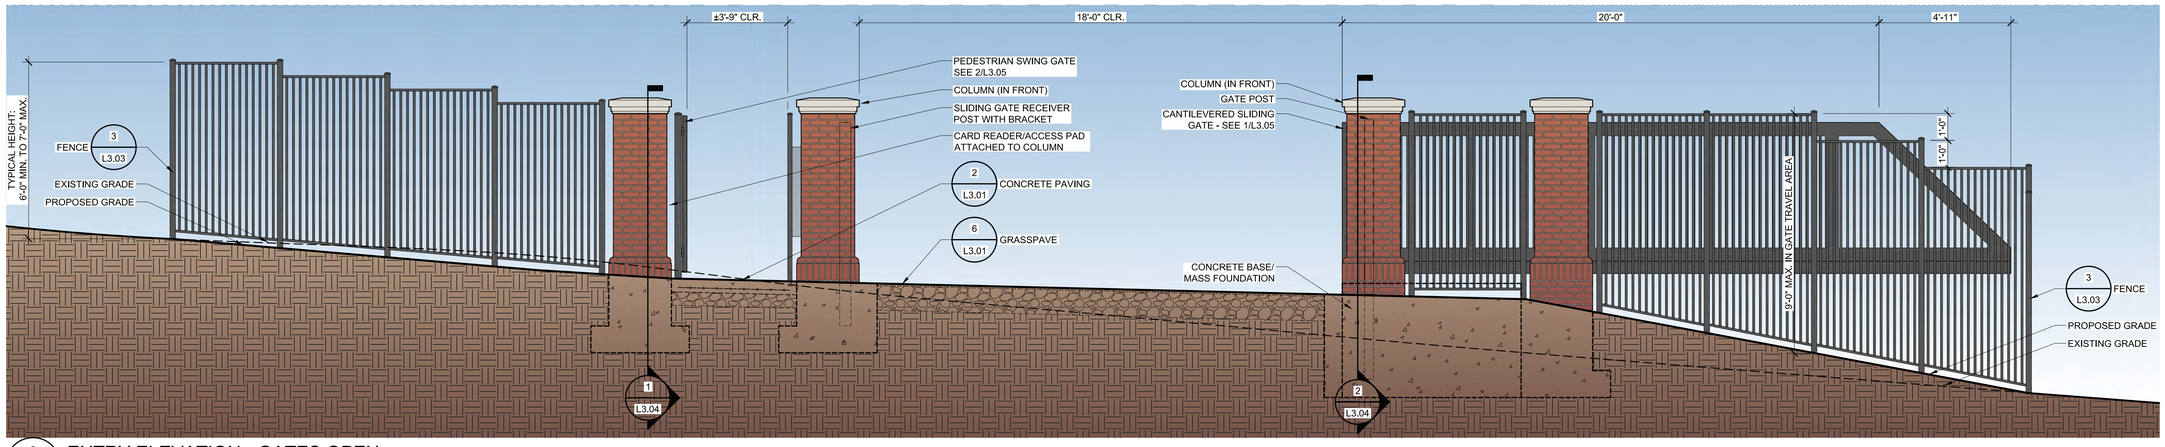

2 L3.02 **ENTRY ELEVATION - GATES OPEN** ELEVATION

Scale: 3/8" = 1'-0"

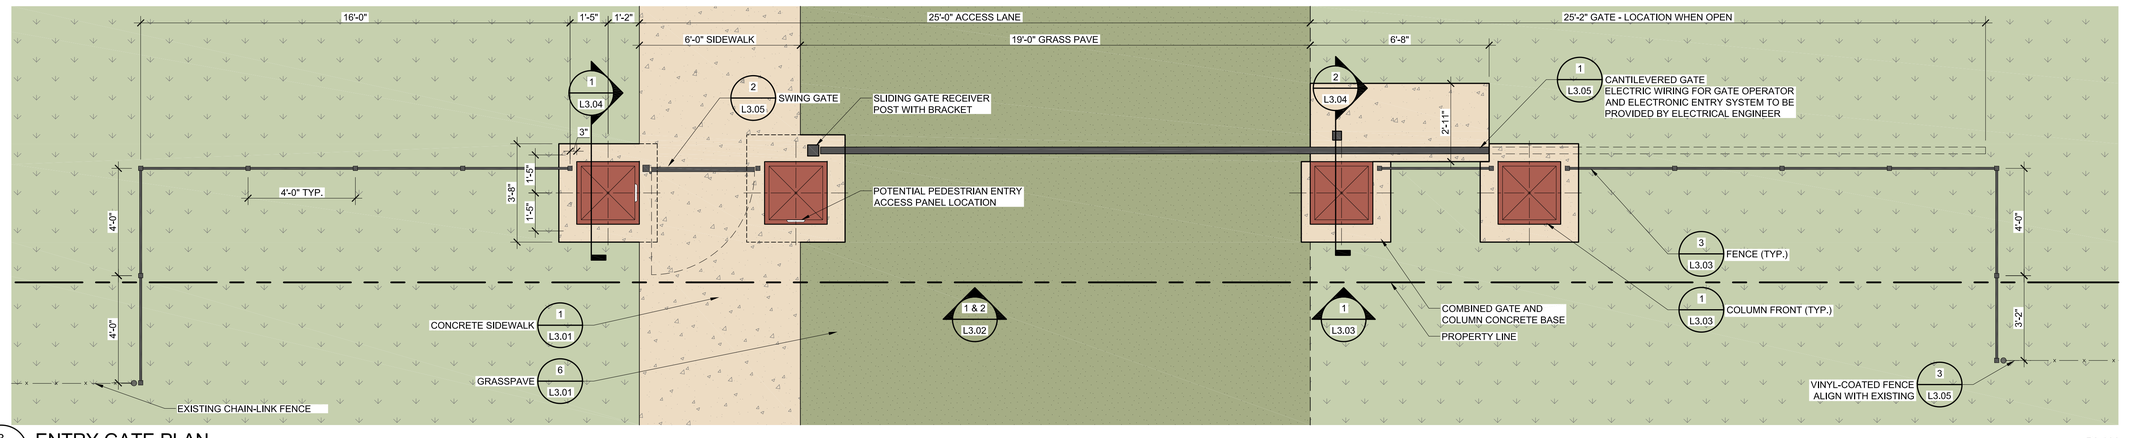

3 L3.02 **ENTRY GATE PLAN** PLAN

Scale: 3/8" = 1'-0"

STUDIO39
Landscape Architecture, P.C.
6416 Grovedale Drive, Suite 100-A
Alexandria, Virginia 22310
Tel: 703.719.6500 Fax: 703.719.6503
Email: frontdesk@studio39.com

THE GEORGE WASHINGTON UNIVERSITY - W STREET ENTRY

WASHINGTON, DISTRICT OF COLUMBIA

THE GEORGE WASHINGTON UNIVERSITY

THIS DOCUMENT, AND THE IDEAS AND DESIGNS INCORPORATED HEREIN, AS AN INSTRUMENT OF PROFESSIONAL SERVICE, IS THE PROPERTY OF STUDIO 39 LANDSCAPE ARCHITECTURE, P.C. AND IS NOT TO BE COPIED AND/OR USED, IN WHOLE OR IN PART FOR ANY OTHER PROJECT WITHOUT THE WRITTEN AUTHORIZATION OF STUDIO 39 LANDSCAPE ARCHITECTURE, P.C.
© STUDIO 39 LANDSCAPE ARCHITECTURE, P.C.

STATE OF MARYLAND
TIMOTHON STEPHEN DOWNS
No. 701
REGISTERED LANDSCAPE ARCHITECT

07.25.2013

REVISIONS:

GATE LAYOUT DETAILS

DESIGN: DD
DRAWN: SS
CHECKED: DD
NORTH

SCALE: 3/8" = 1'-0"
0 1'-4" 2'-8" 5'-4"

PROJECT NO: 11053/12001
DATE: 07.25.2013

L3.02

PUBLIC SPACE COMMITTEE

NOT RELEASED FOR CONSTRUCTION

P:\2012\12001 GW W Street entrance\6.0 CAD Files\CURRENT PHASE\L3.02 GATE LAYOUT DETAILS-Public Space.dwg