Exhibit C

ALL-STATE® LEGAL 800-222-0510 EDR11 RECYCLED

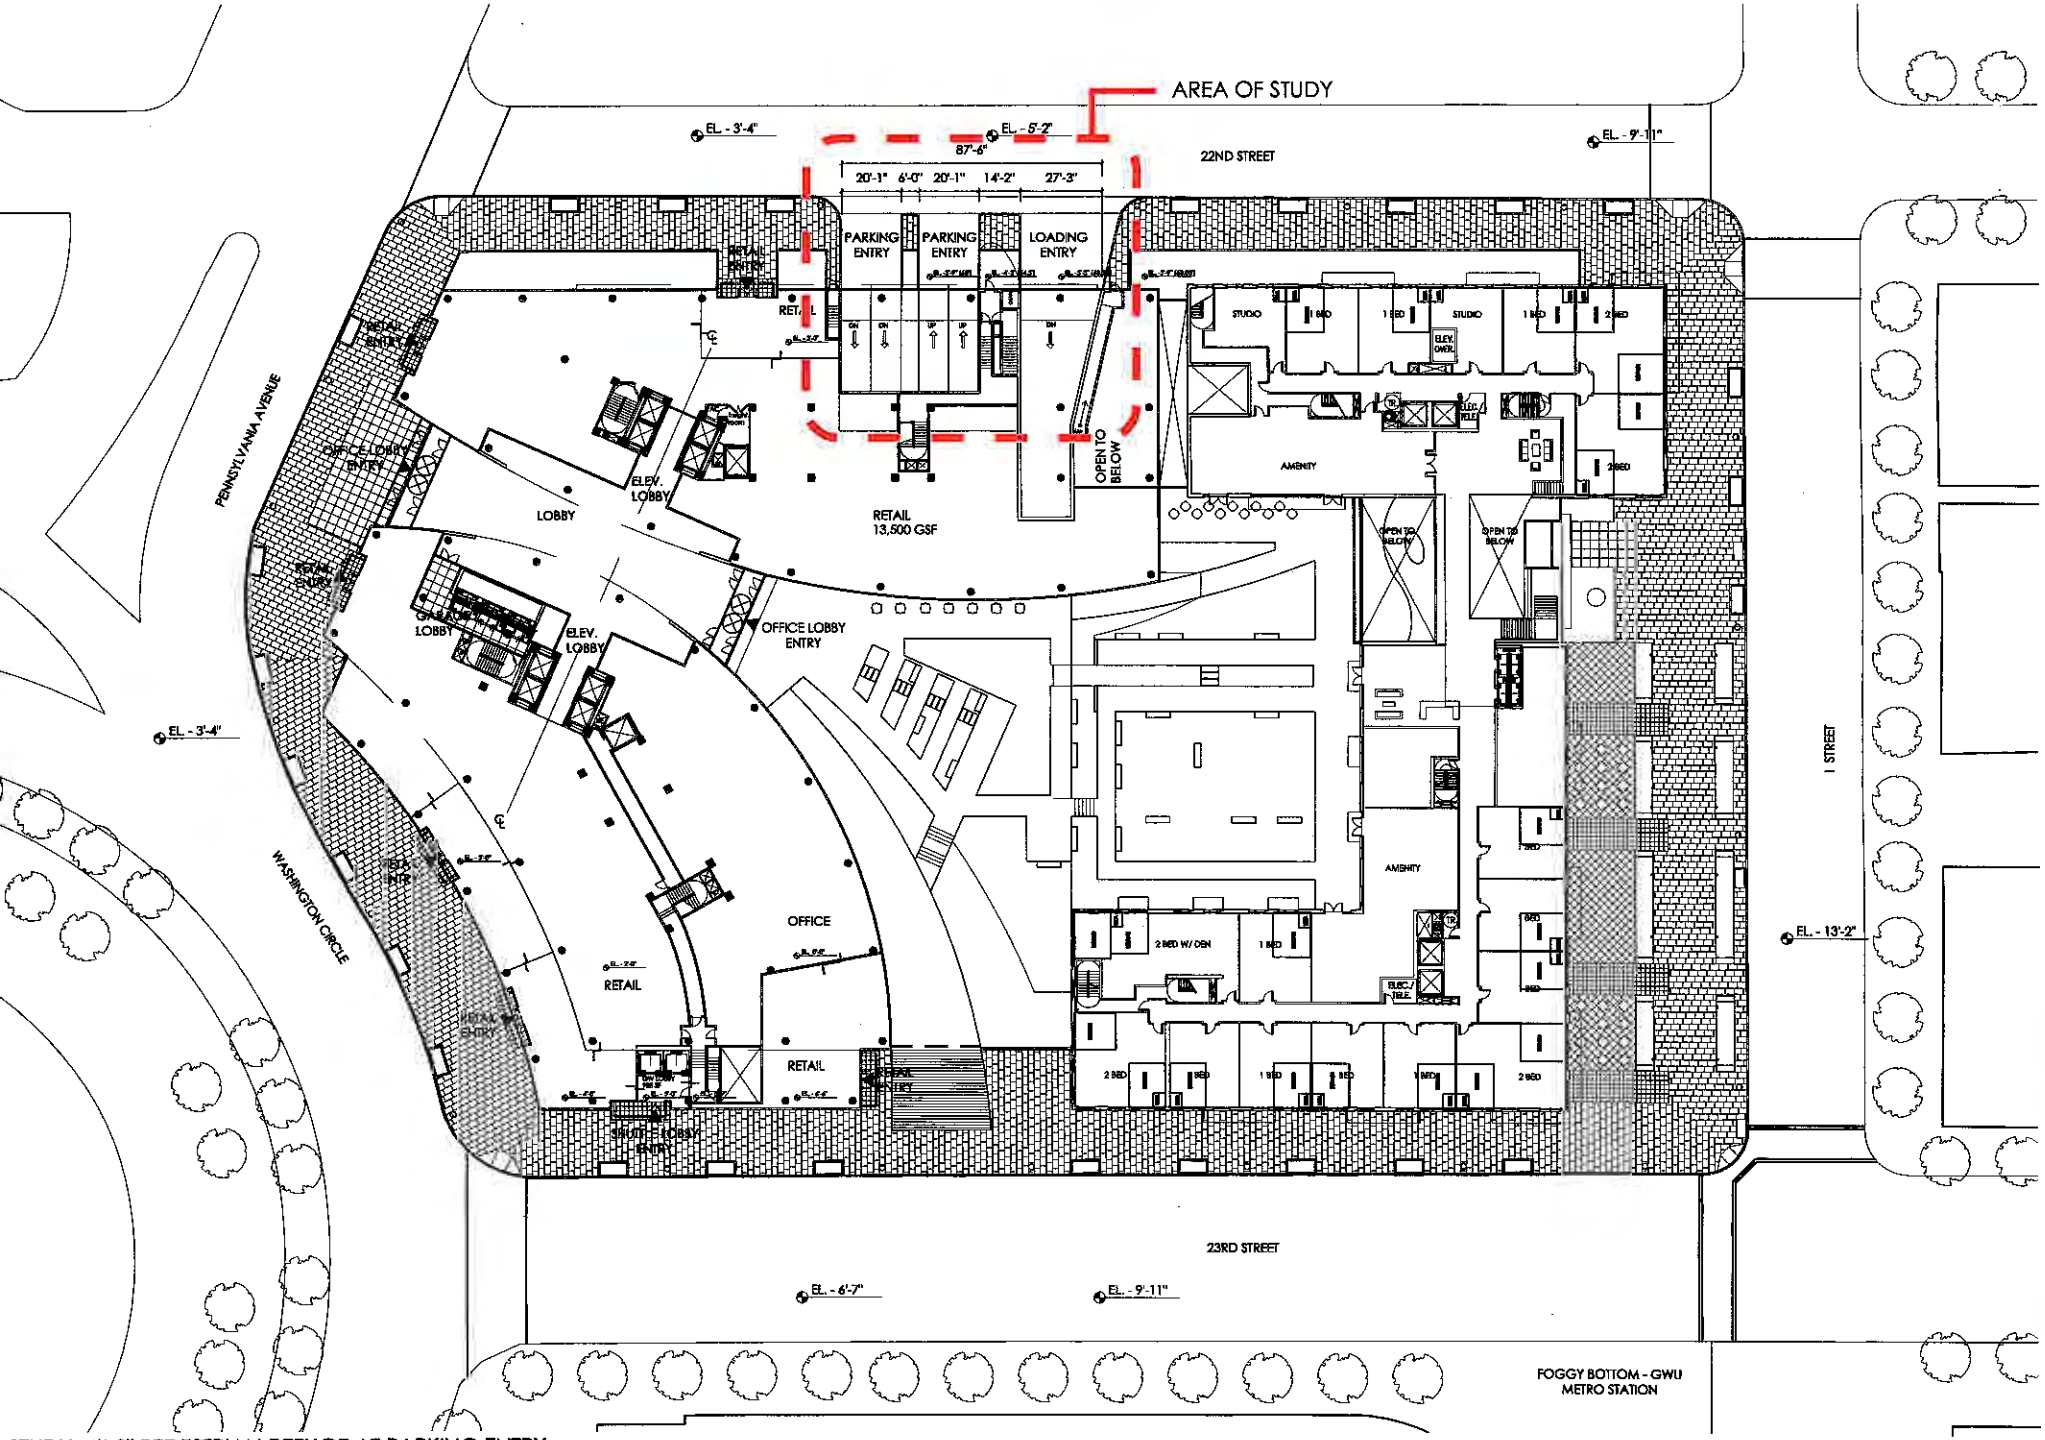

STUDY - 6'-0" PEDESTRIAN REFUGE AT PARKING ENTRY

26 DECEMBER 2006

SCALE: 1" = 64'-0"

COPYRIGHT © 2006 - PELLI CLARKE PELLI ARCHITECTS

SQUARE 54 - WASHINGTON CIRCLE